SECTION THRO' DANCING PAVILLION

BOAT HOUSE AND DANCING PAVILLION

FOR THE QUEEN CITY YACHT CLUB
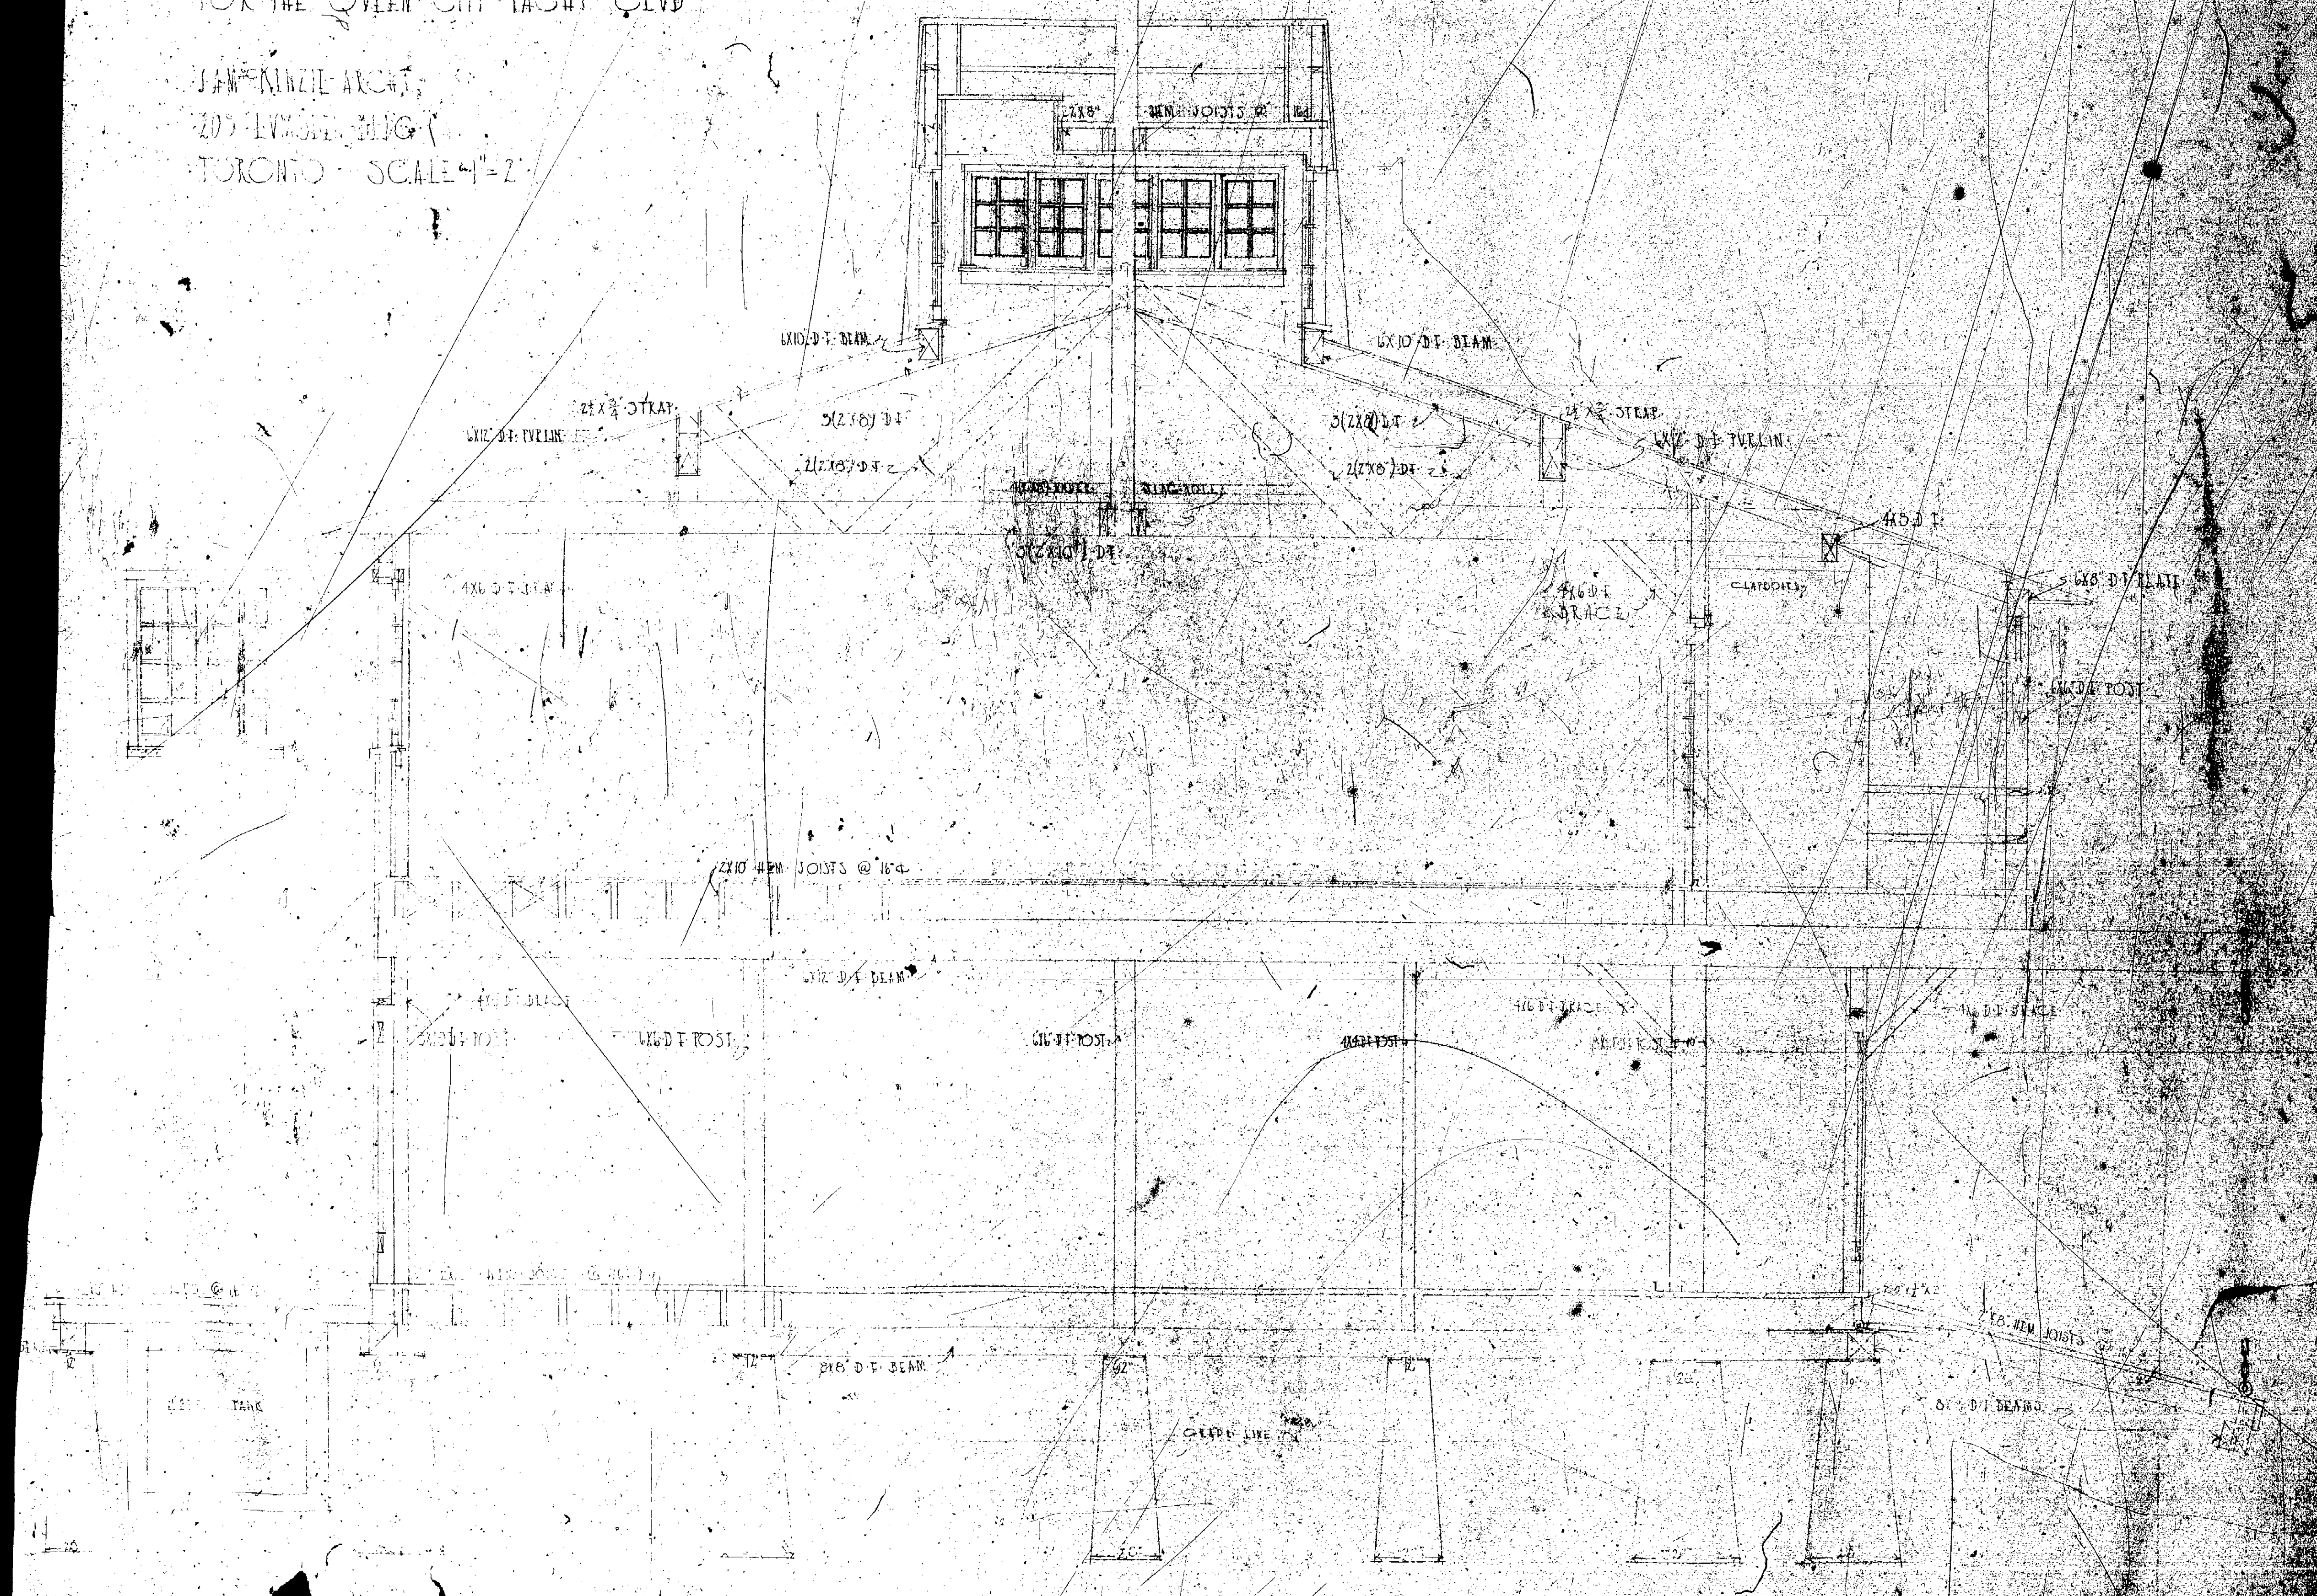
J.A. MCKINZIE ARCHT.
209 LUMSDEN BLDG
TORONTO - SCALE 4"=2'